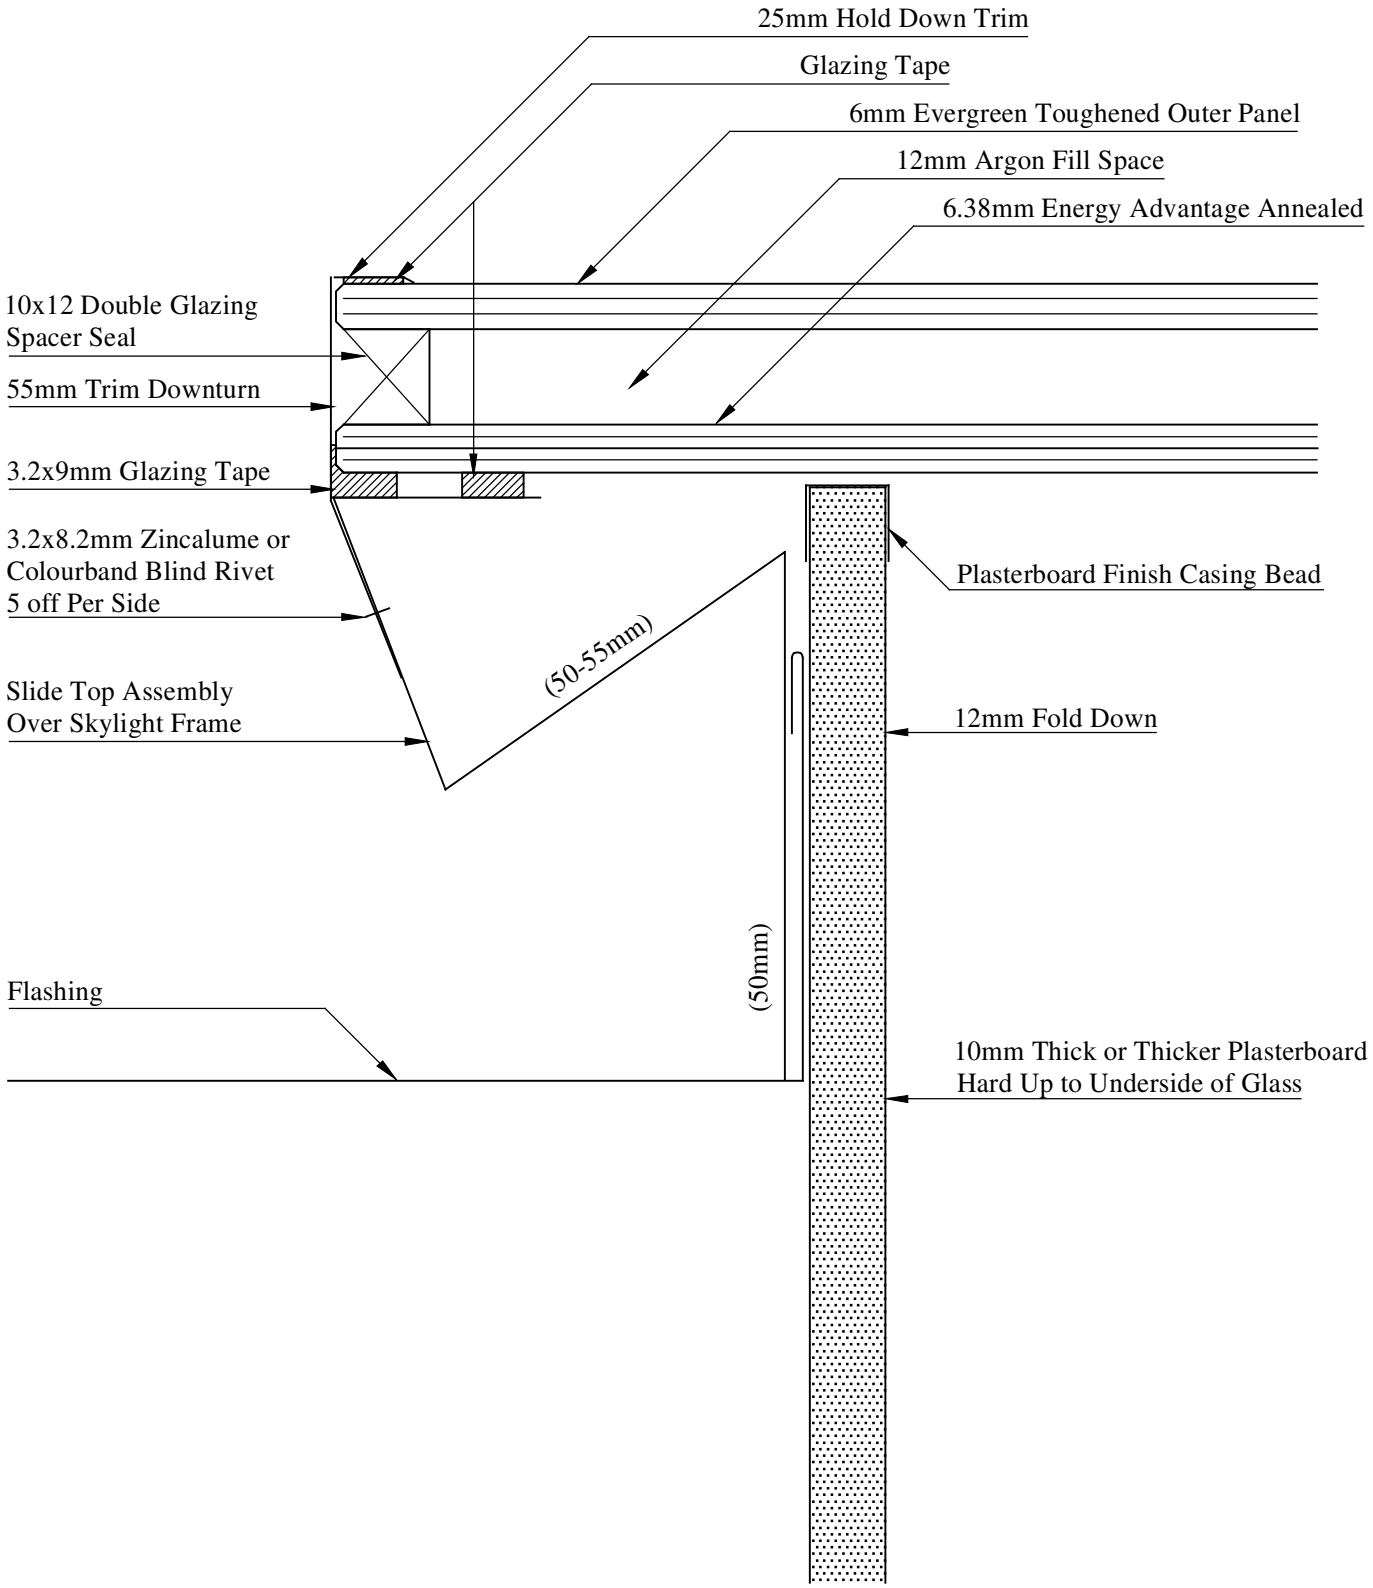

ECOLITE PLUS

belle Skylights
A.C.N. 139 120 719
Ph: 9555 2388 Fax: 03 9532 3470

DATE 29 sEPTEMBER 2011 SCALE 1:2	
Drawn SSD Checked By BELLE SKYLIGHTS	**Dwg SK - 01**
ECOLITE PLUS DOUBLE GLAZED SKYLIGHT DETAILS	